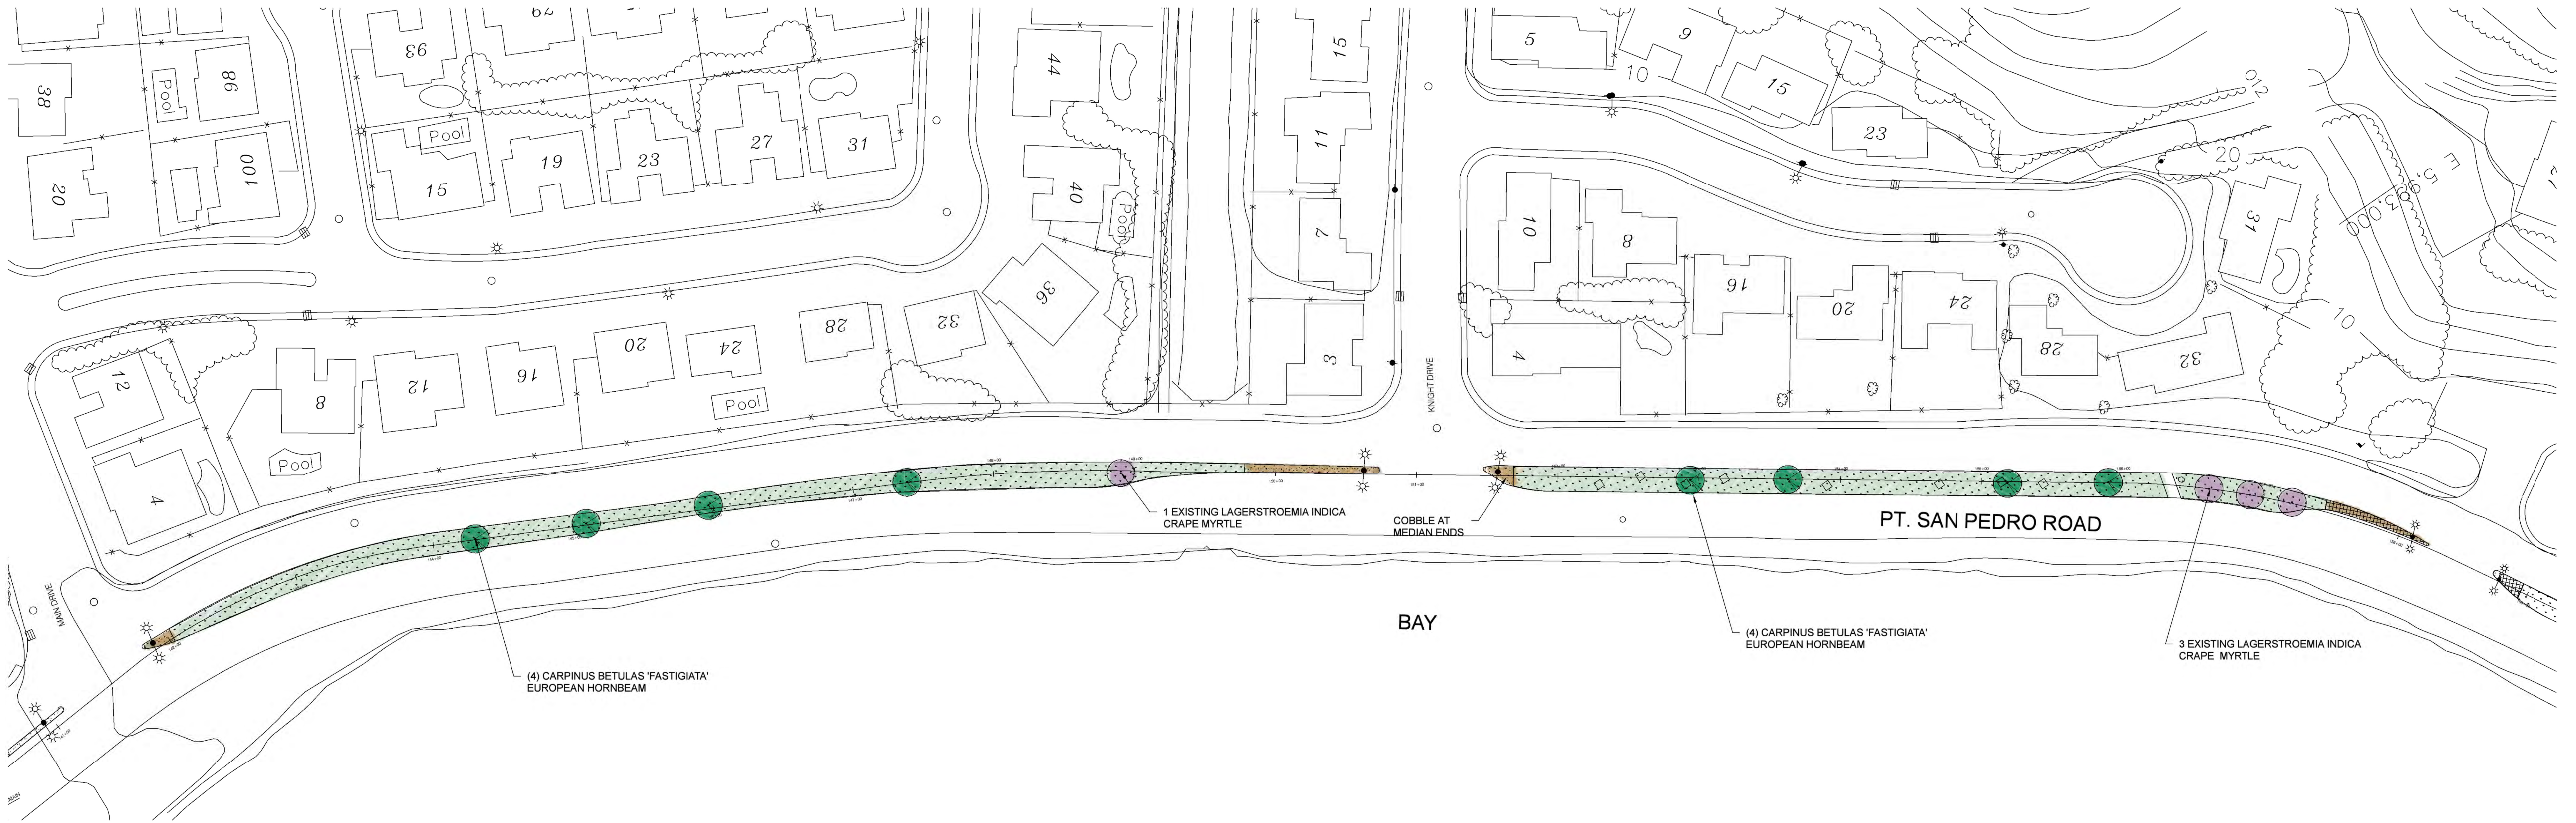


Proposed Tree Planting